

**THE NETHERLANDS**
(N E D E R L A N D)**COMMUNICATION**Concerning ⁽¹⁾ :

- approval granted
- ~~- approval extended~~
- ~~- approval refused~~
- ~~- approval withdrawn~~
- ~~- production definitely discontinued~~

of a type of pneumatic tyre for motor vehicles pursuant to Regulation number 30.

Approval number: E4-30R-0294309**Extension number: 00**

- | | |
|--|---|
| 1. Manufacturer's name or trade mark(s) on the tyre type | : CONTINENTAL |
| 2. Tyre type designation by the manufacturer | : CONTINENTAL, CrossContact ATR CROSSCONTACT |
| 3. Manufacturer's name and address | : Continental Reifen Deutschland GmbH
Vahrenwalder Str. 9
30165 Hannover |
| 4. If applicable, name and address of the manufacturer's representative | : not applicable |
| 5. Summarized description | : |
| 5.1 Tyre size designation | : 225/75 R 16 Reinforced/Extra Load |
| 5.2 Category of use | : normal / snow / special use / temporary use ⁽¹⁾ |
| 5.3 Structure | : diagonal / bias belted / radial / run flat tyre ⁽¹⁾ |
| 5.4 Speed category symbol | : H |
| 5.5 Load-capacity index | : 108 |
| 6. Technical Service and, where applicable, test laboratory approved for purposes of approval or of verification of conformity | : Continental Reifen Deutschland GmbH
Vahrenwalder Str. 9
30165 Hannover |



Approval number: E4-30R-0294309

Extension number: 00



7. Date of report issued by that service : 13.06.2016
8. Number of report issued by that service : 4811796, 4811795
- Reason(s) of extension (if applicable) : -
10. Any remarks : Reinforced/Extra Load
11. Approval : Granted / ~~extended~~ / ~~refused~~ / ~~withdrawn~~⁽¹⁾
12. Place : Zoetermeer
13. Date : 12-JUL-2016
14. Signature :




15. The list of documents in the approval file which are deposited at the administrative service having delivered the approval and which can be obtained upon request.
- Application form relating to ECE approval for a pneumatic tyre pursuant to Regulation number 30.
 - The drawing of the tyre's sidewalls, tread and dimensioned cross-section.
 - The test report as mentioned in item 8.

(1) Strike out what does not apply.


Serial Side (SS): crosscontactatr SS

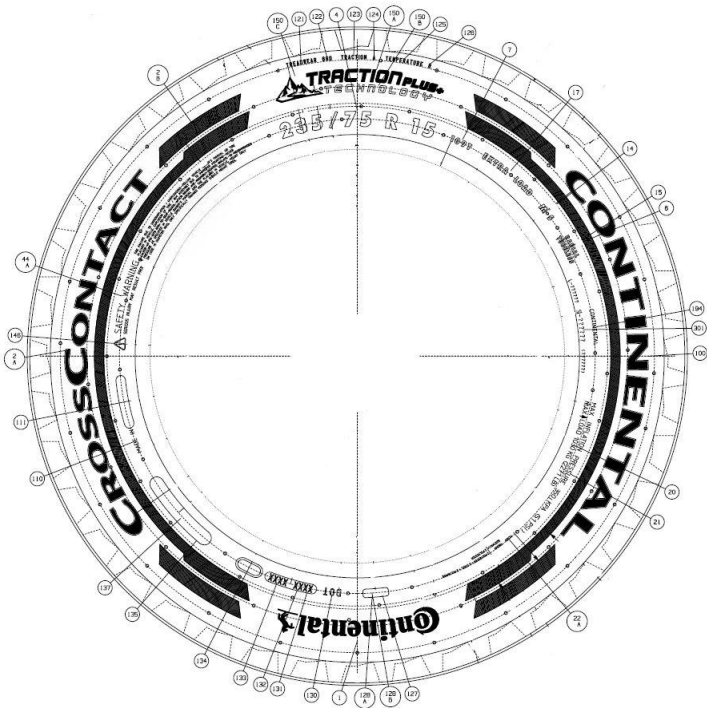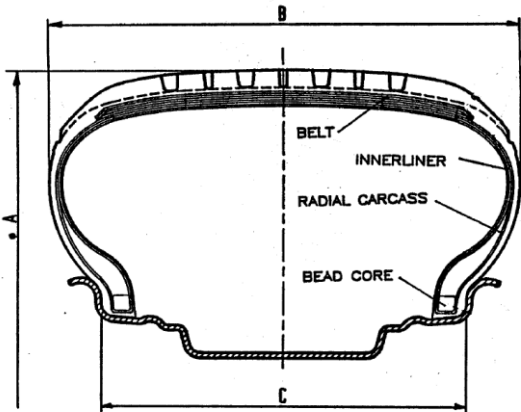

4107.01

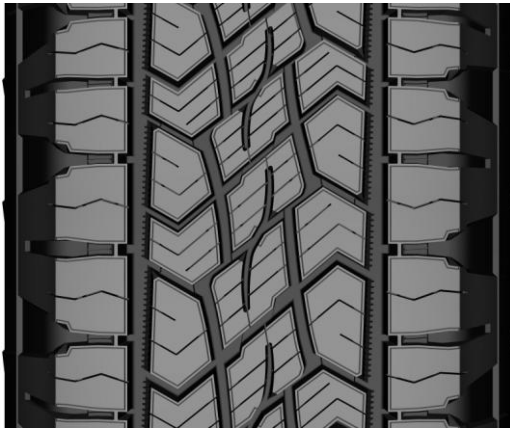

Off Serial Side (OSS): crosscontactatr OSS

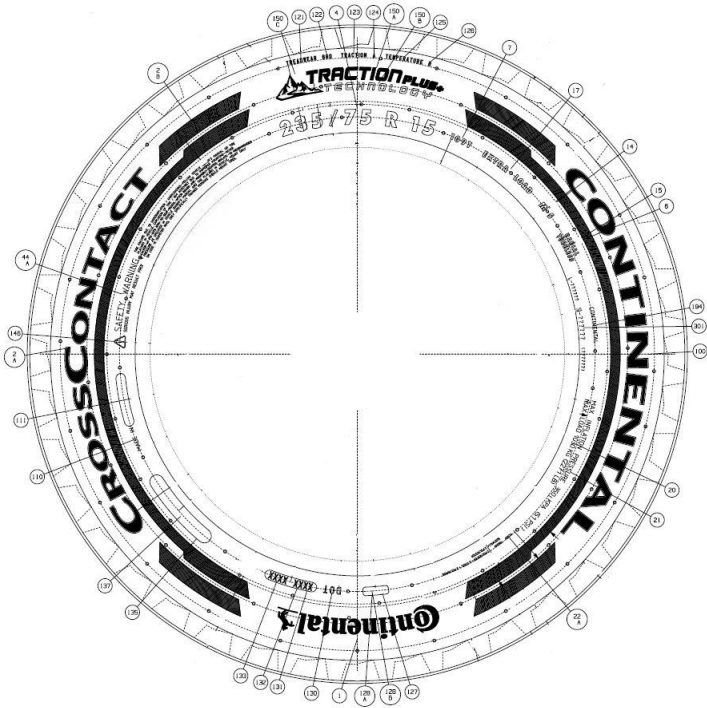

Actual Content:
Please see next page.

Positions not relevant for type
approval purposes may be
omitted in the list.

Remarks:	Extension:	00	Date:	27.06.2016
	Name:	D. Schoenfelder		
	Drawing No.:	1	Page:	1/2



Drawing No.	1	Checked/Date:	D. Schoenfelder / 27.06.2016
-------------	---	---------------	------------------------------

TSL Position	Description	Tire Side*	TSL Content
1/194	Brand Name (Trade mark)	SS + OSS	CONTINENTAL
2	Product name (Trade name)	SS + OSS	CrossContact ATR
3	Sales designation		CROSSCONTACT
4	Tire size designation	SS + OSS	225/75 R 16
6	Structure	SS + OSS	RADIAL
7 or 8	Service description (LI / SSY)	SS + OSS	108 H
9 or 10	Supplementary service description		
13 or 14	"M+S" (or "M.S" or "M&S")		M+S
15	Tube type / Tubeless	SS + OSS	TUBELESS
17	Additional load identification		EXTRA LOAD
19	PSI index		-
27	Regroovability		-
32	"TEMPORARY USE ONLY"		-
34	"INFLATE TO 420 kPa (60 PSI)"		-
78	Mark for special use tires		-
79	"TRACTION"		-
116	"Inside"/"Outside" marking	SS	OUTSIDE
117	"Inside"/"Outside" marking	OSS	INSIDE
134	Date of manufacturing	SS	[WWYY]
179	Alpine (3 Peak Mountain with a Snowflake Symbol)		-
184	Runflat ("Snail") logo		-
191	"FRT" marking		-

Other positions are legally not relevant and therefore not listed.

Remarks:

For UNECE only:

135	UN approval mark	SS + OSS	E4
137	UN R30/R54/R75 approval no.	SS + OSS	0294309
If Pos 78 is used	Tread depth		-
	Void to fill ratio		-
If Pos 79 is used	Number of circumferential ribs		-
	Number of block-like elements		-
	Minimum of groove/side depth relative		-

Dimensions:

Design Overall diameter	A mm (Y)	744
Design Section Width	B mm (Y)	223
Measuring rim designation	C Rim Code (Z)	6.0Jx16

*SS Serial Side (Mold Bottom)
OSS Off Serial Side (Mold Top)

